



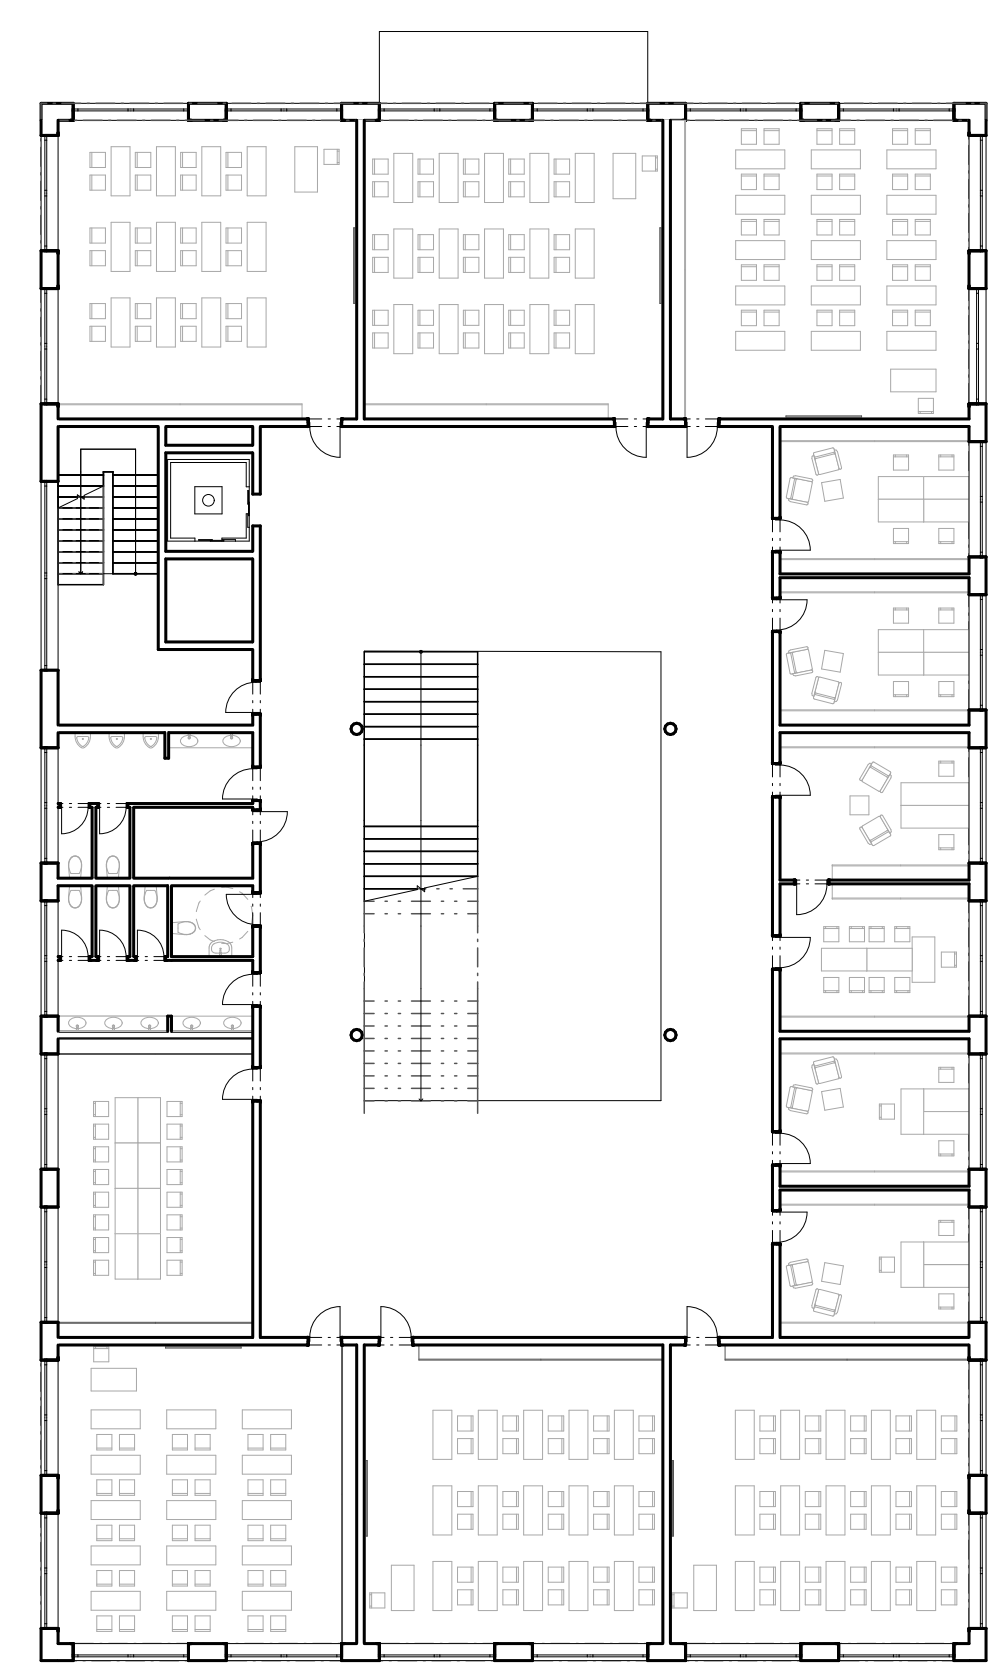


PŮDORYS 2NP 1:200

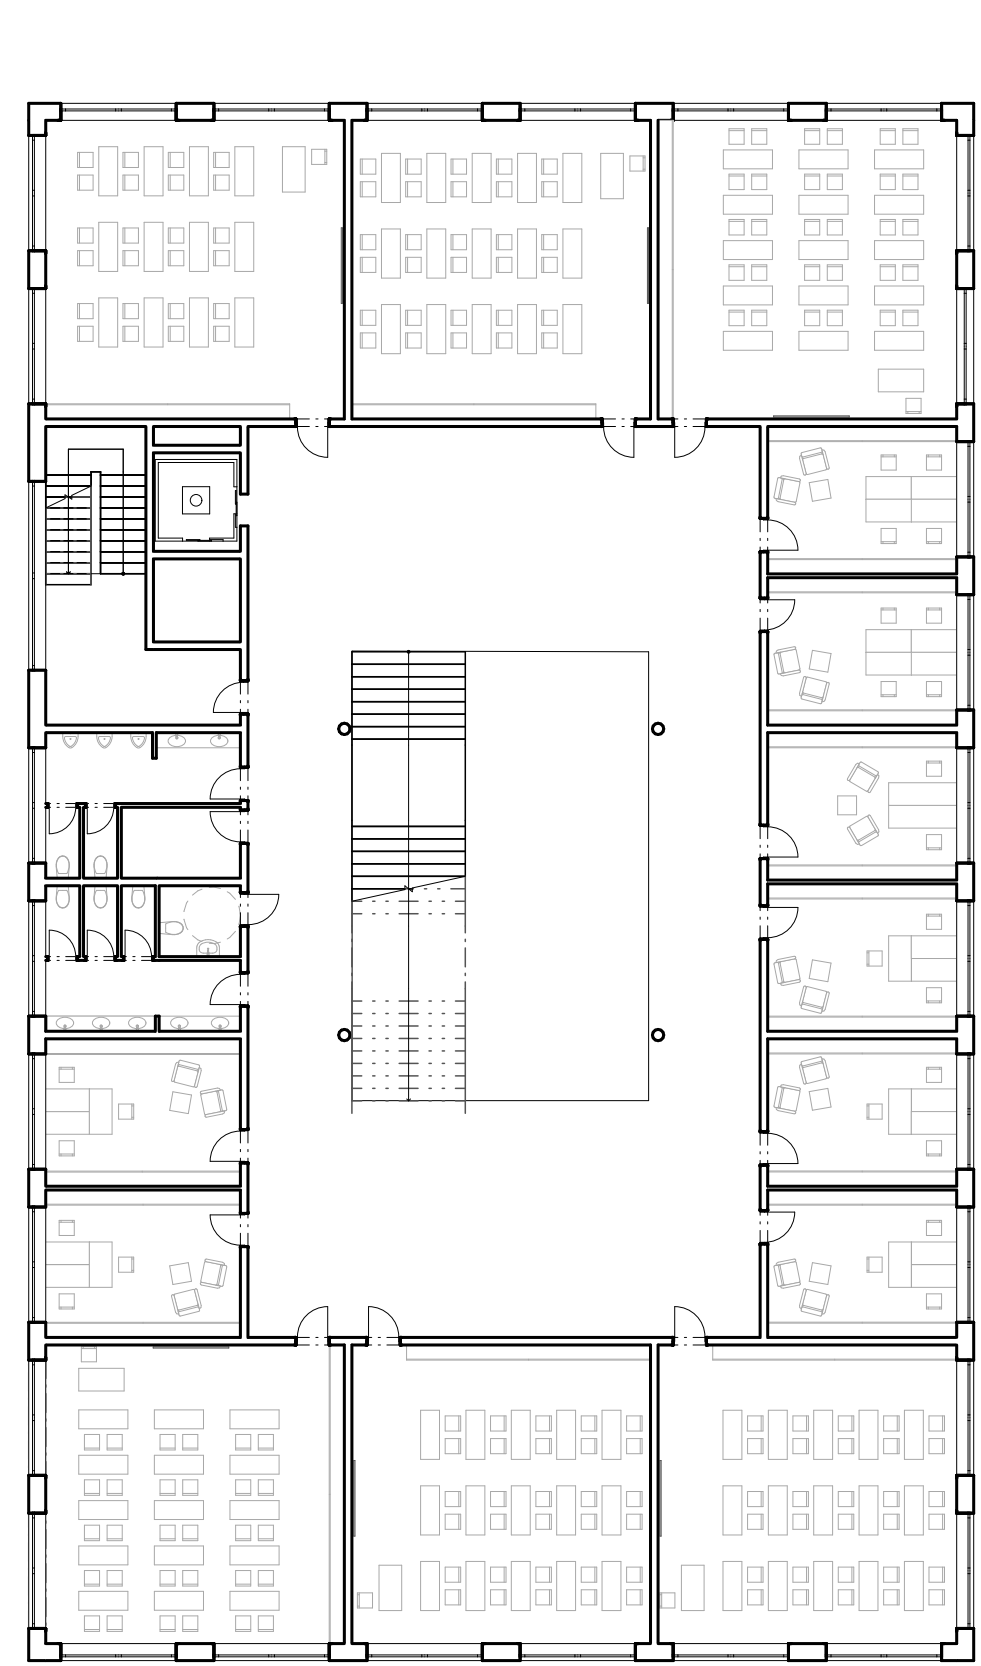



PŮDORYS 3NP 1:200



PŮDORYS 4NP 1:200

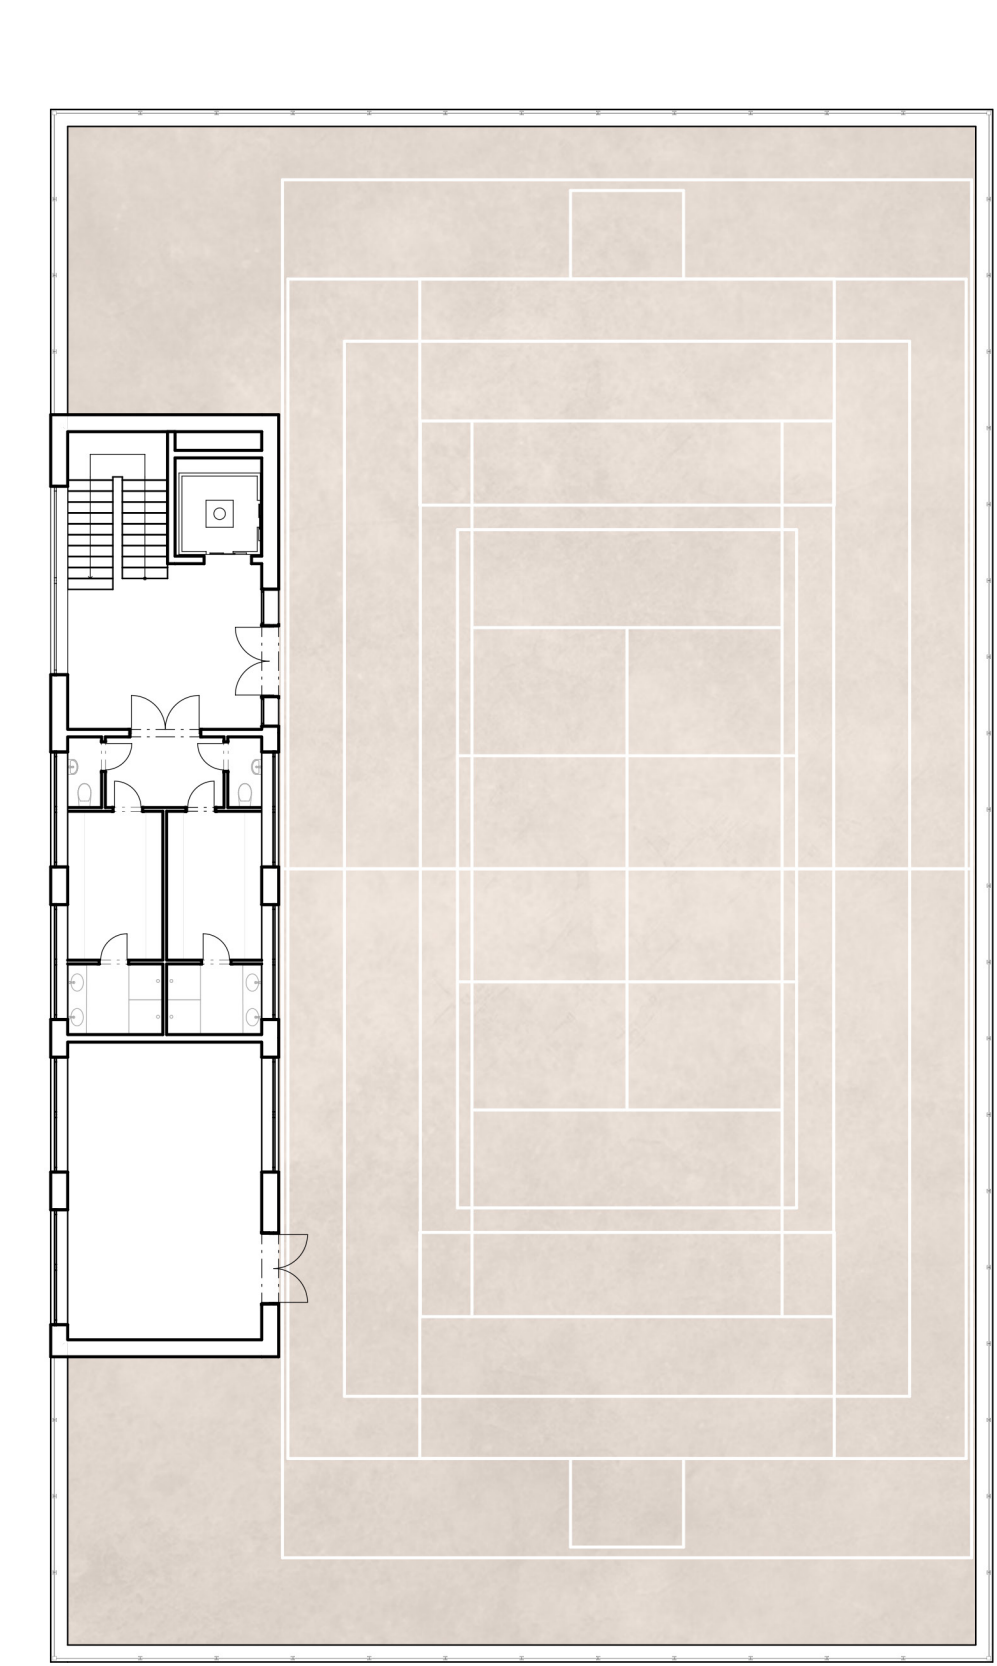

PŮDORYS 1NP 1:200

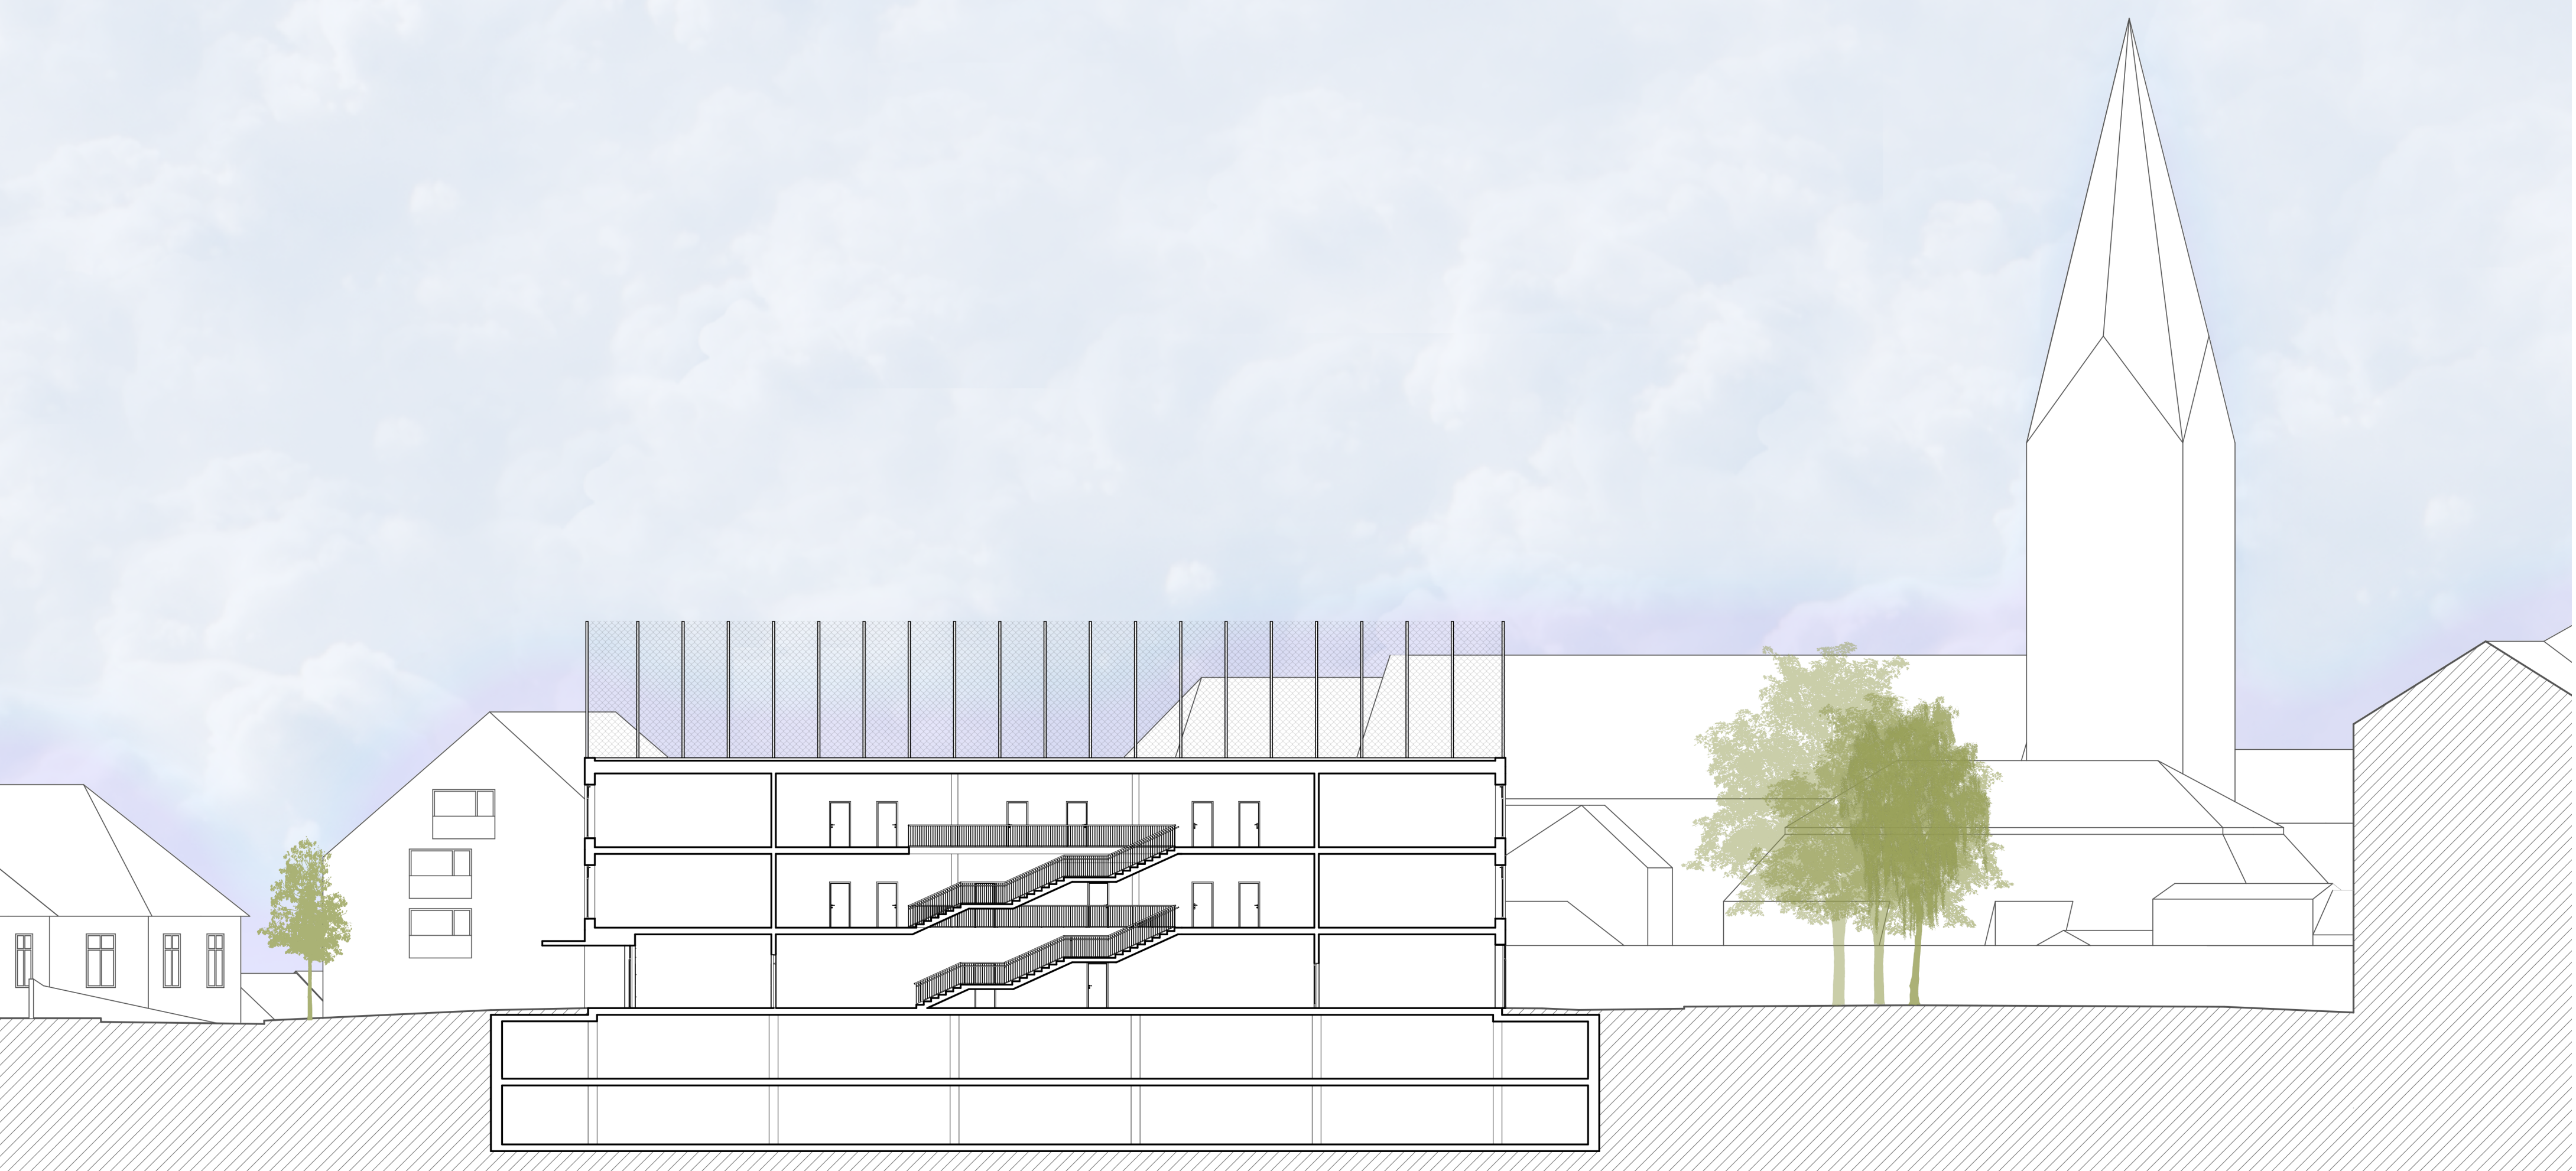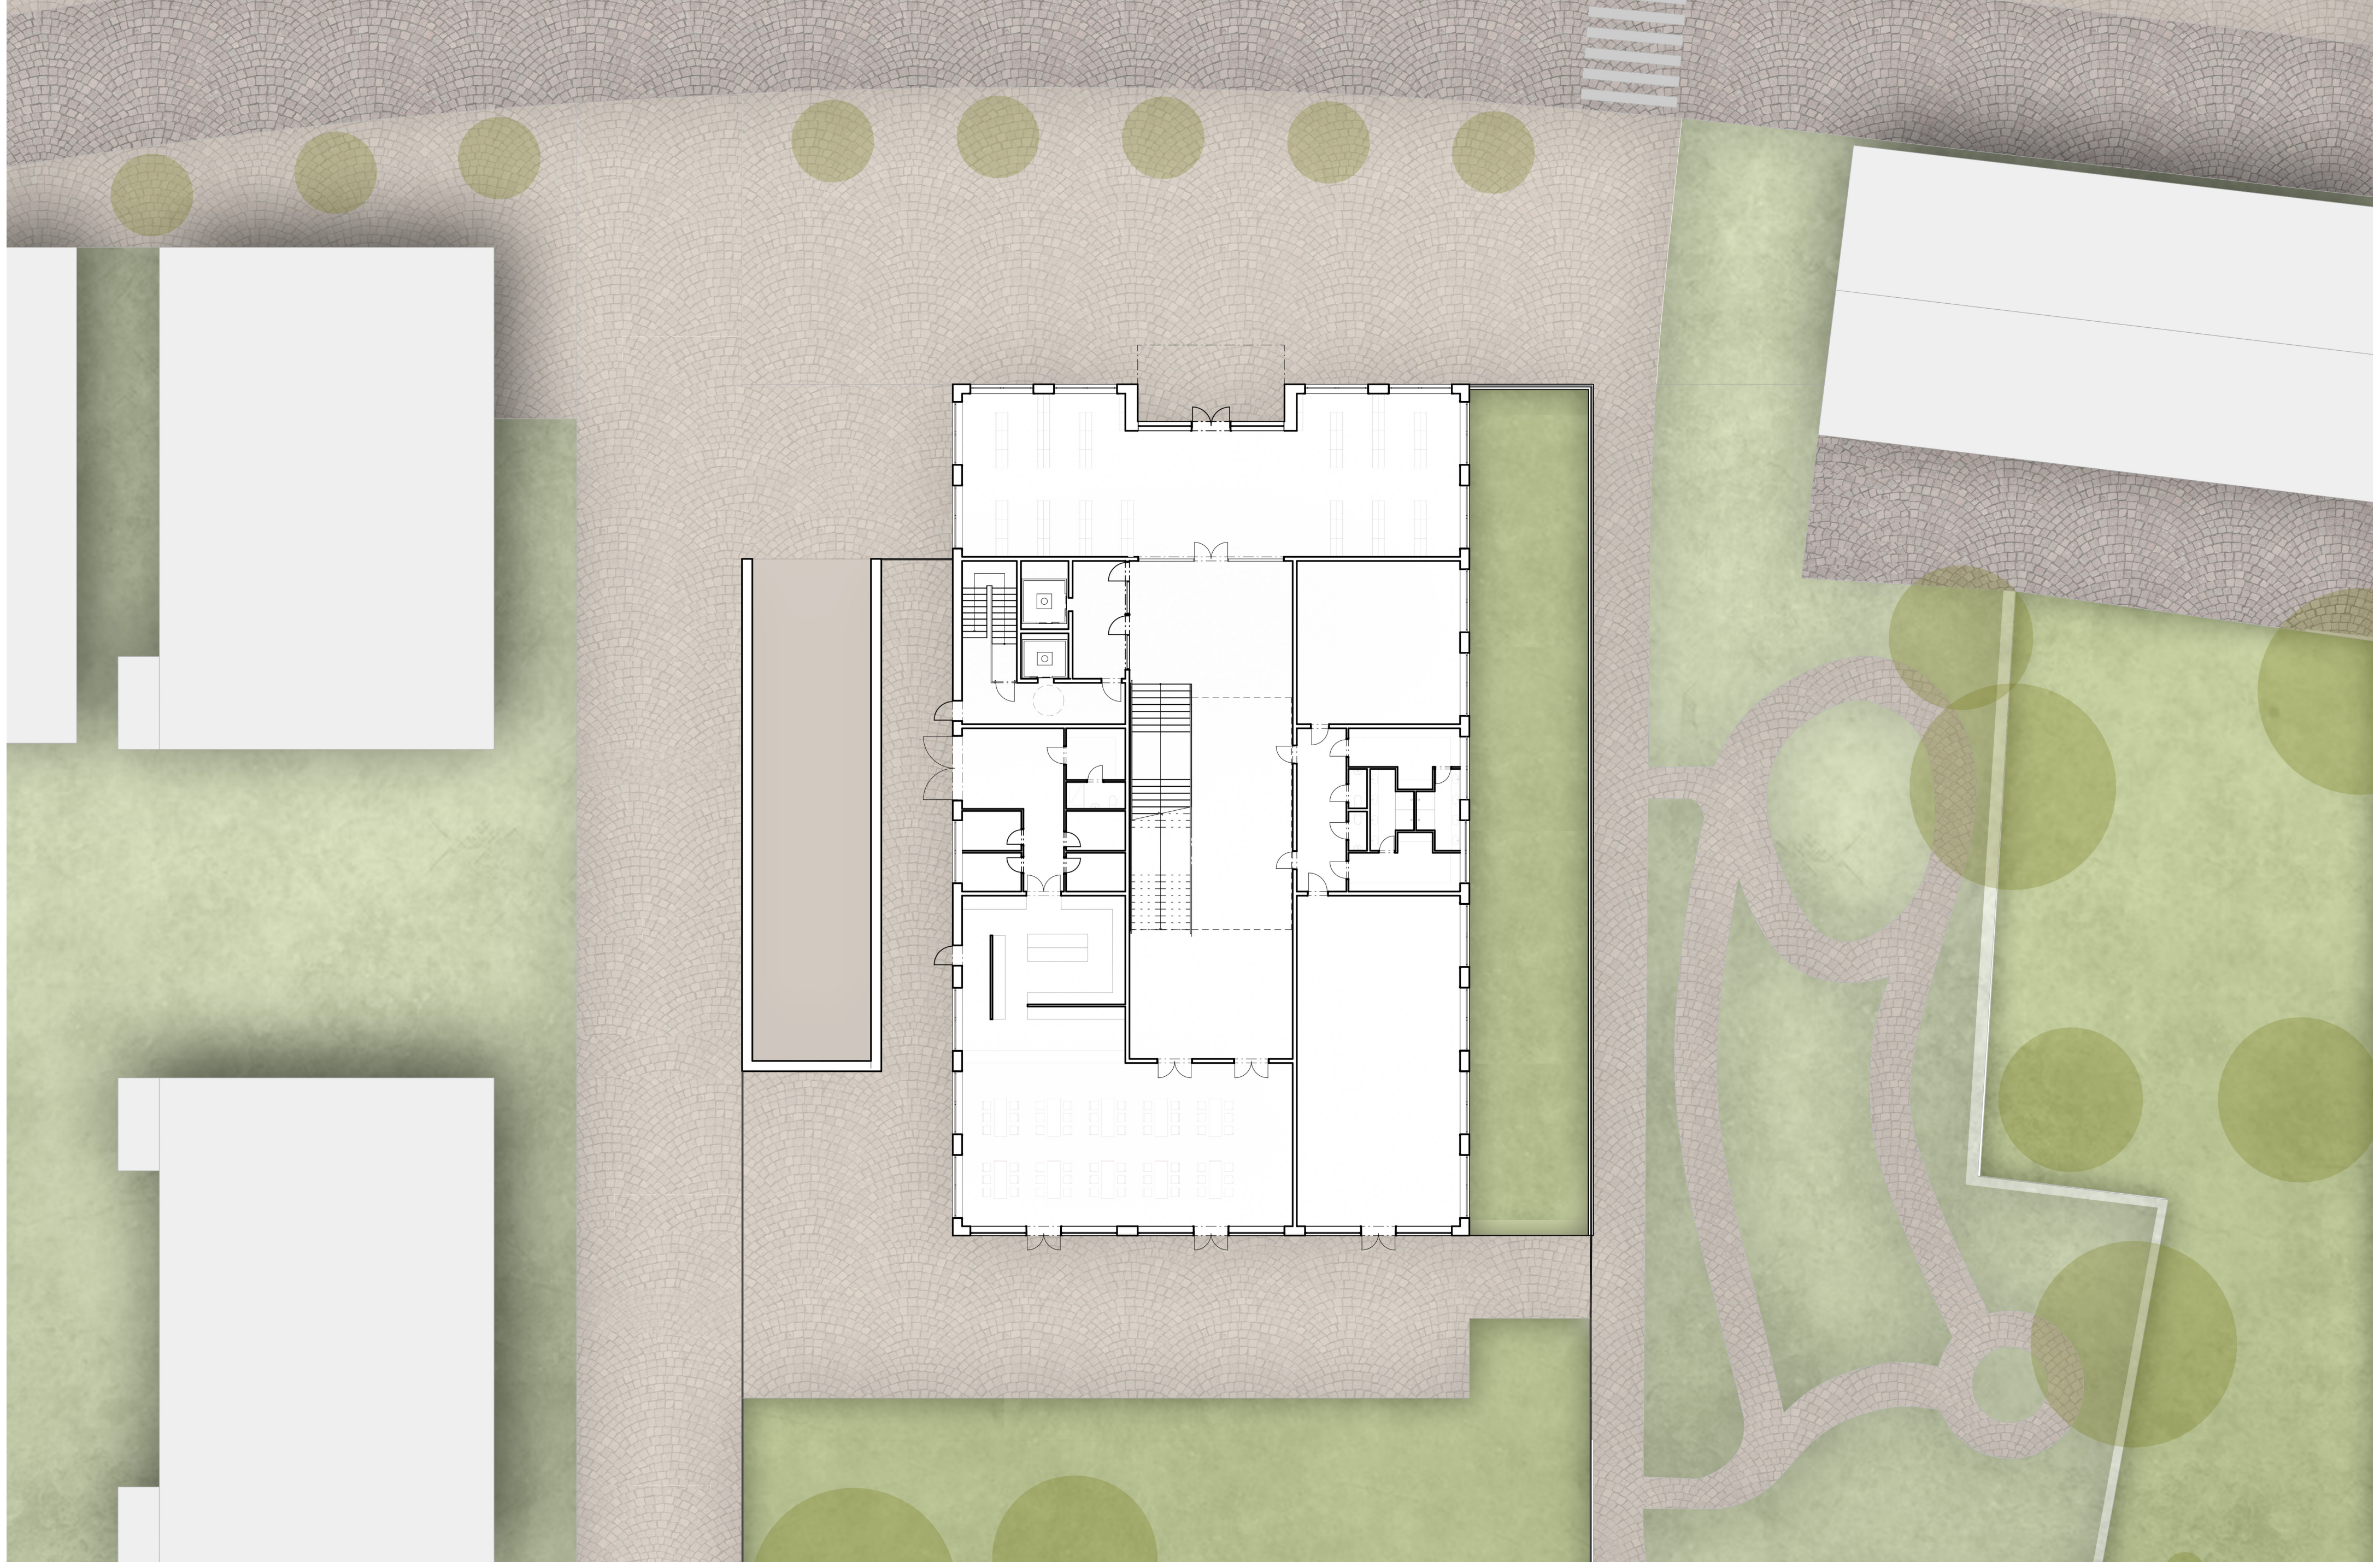

SITUACE 1:1000

